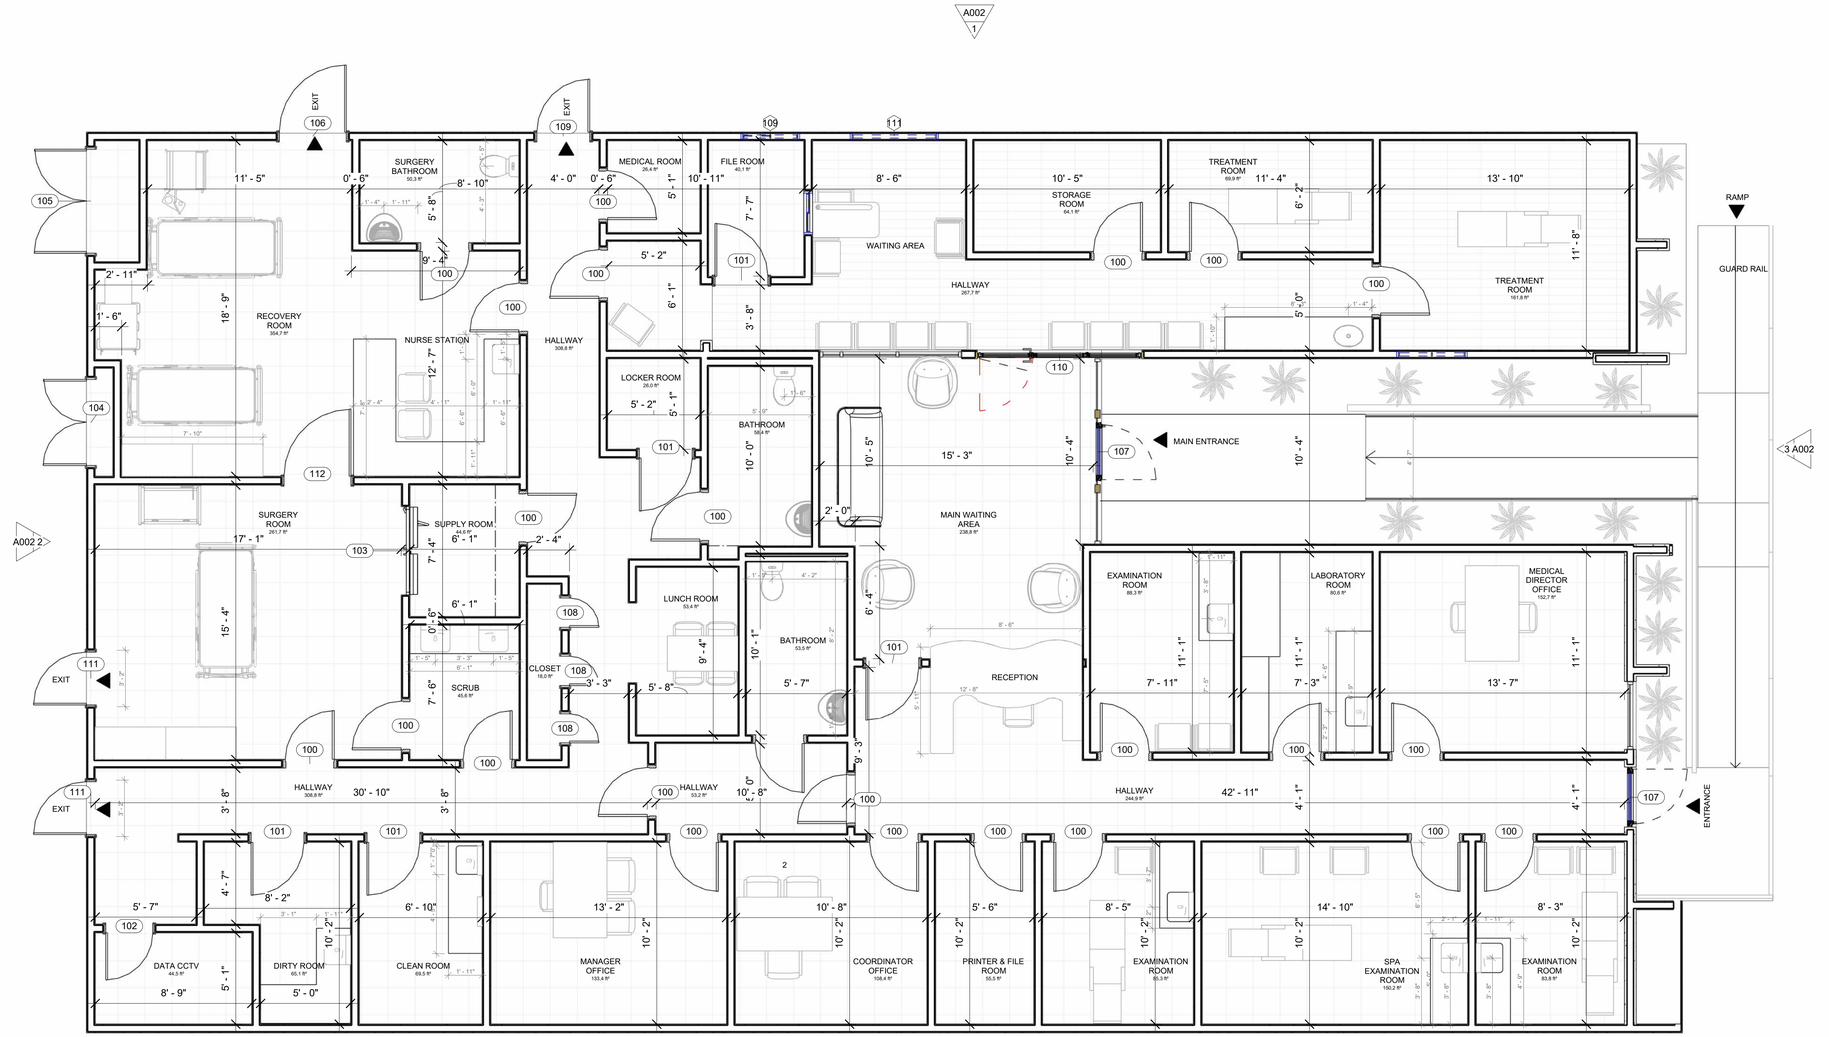

1 FLOOR PLAN
1/4" = 1'-0"

DOOR QUANTITIES

CODE	QT	WIDTH	HEIGHT	DESCRIPTION
108	3	1' - 10"	6' - 8"	PANEL DOOR
102	1	2' - 10"	6' - 8"	PANEL DOOR
100	24	3' - 0"	6' - 8"	PANEL DOOR
101	5	3' - 2"	6' - 8"	PANEL DOOR
112	1	3' - 11"	6' - 8"	PANEL DOOR
103	1	4' - 11"	6' - 8"	DOUBLE DOOR
110	1	9' - 2"	6' - 8"	Folding door 3-2-1
109	1	3' - 2"	7' - 0"	PANEL DOOR
111	2	3' - 2"	7' - 0"	PANEL DOOR
107	2	3' - 4"	7' - 0"	ENTRANCE GLASS DOOR
106	1	3' - 11"	7' - 0"	PANEL DOOR
104	1	5' - 0"	7' - 0"	DOUBLE DOOR
105	1	6' - 0"	7' - 0"	DOUBLE DOOR

WINDOW QUANTITIES

CODE	QT	WIDTH	HEIGHT	DESCRIPTION
109	1	3' - 3"	2' - 0"	HIGH TILTING WINDOW
111	1	4' - 11"	2' - 0"	2-LEAF SLIDING WINDOW
110	1	3' - 11"	2' - 2"	HIGH TILTING WINDOW
112	1	2' - 5"	2' - 5"	2-LEAF SLIDING WINDOW

PROJECT DATA

Usable SqFt: 11,773

Land W' x D': 61 x 193

Building SqFt: 3900

Total Building Area: 3900SF

Total Lot Area: 11,733 SF

NOTES

REVISIONS

1	-	6	-
2	-	7	-
3	-	8	-
4	-	9	-
5	-	10	-

INNOV projects
http://www.innovprojects.com

XXXXXXXXX
11961 VENICE BLVD
LOS ANGELES, CA. 90066

DRAW BY: RCA
CHECK BY: BM
DATE: 11/11/2024
PROJECT NO: -

A001
01 OF 05